#102-SNACK
376 SQ.FT.

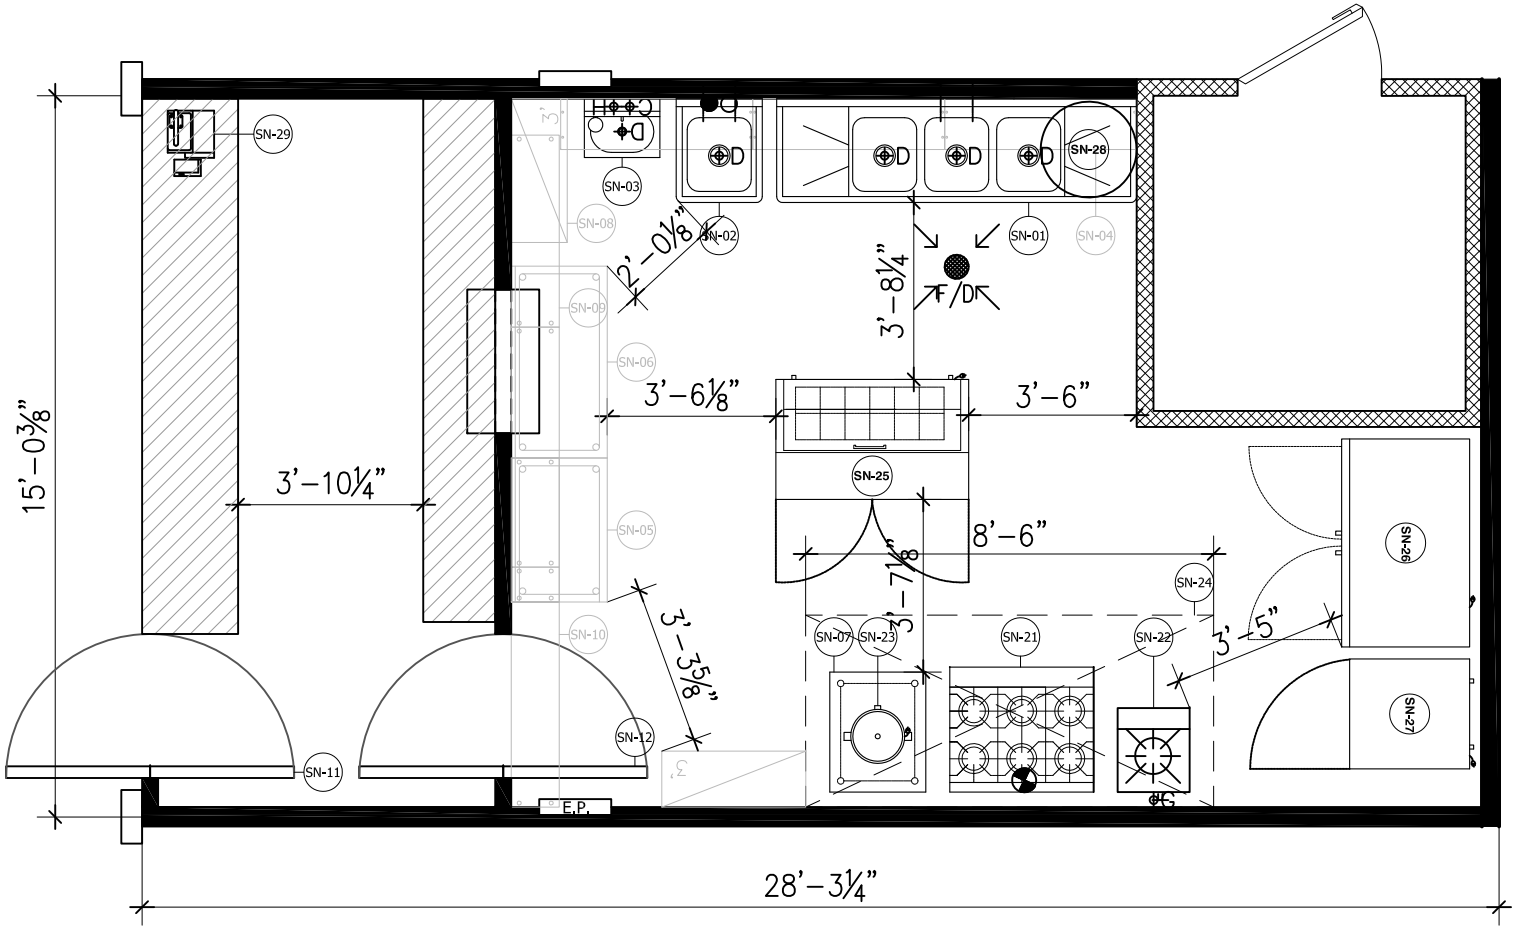

	EQUIP. NO.	QTY.	DESCRIPTION
SNACK (102)	SN-01	1	3-Comp Sink
		1	Faucet
		1	Spray Unit
		4	Lever Drain
	SN-02	1	1-Comp Sink
		1	Faucet
	SN-03	1	Hand Sink with Faucet
	SN-07	1	Equipment Stand for Rice Cooker
	SN-21	1	6 Burner Range
	SN-22	1	Stock Pot
	SN-23	1	Rice Cooker
	SN-24	1	Hood & Motor Fans
	SN-25	1	Sandwich Unit
	SN-26	1	Solid Door Refrigerators
	SN-27	1	Solid Door Freezers
	SN-28	1	Hot Water/Heater
	SN-29	1	Cash Register

PROJECT NO.

20080915_FT_2

KEY PLAN

GENERAL NOTES

THIS MAY CHANGE AS FINALIZING TENANT SHOP LAYOUT

Copyright 2007 by H MART COMPANIES,INC./ Asset Management Dept, 300 Chubb Ave.,Lyndhurst, NJ 07071 Tel.201-507-9900 Fax.201-507-9903

NO.	DATE	REVISIONS	DWN BY	DRFT'D	ENG'D

REVIEWED & APPROVED BY :

H MART STORE MANAGER :

X

DATE :

REVIEWED & APPROVED BY :

ASSET MANAGEMENT DIRECTOR : GEORGE LEE

X

DATE :

REVIEWED & APPROVED BY :

H MART GENERAL MANAGER :

X

DATE :

MART

Super H Mart - Burlington , MA

3 Old Concord RD, Burlington, MA 01803 TEL : 201.507.9900

DRAWING TITLE

FOOD COURT TENANT_2_SNACK

DRAWN BY: SI YOUN KIM	SIZE	DATE PLOTTED	PLOT NUMBER
DATE: SEPTEMBER 15, 2008	17" x 34"	SEPTEMBER 15, 2008	
SCALE: 1/4"=1'-0"			
CAD FILE: ————	PROJECT NO.		
REF FILE:	20080915_FT_2		
CHECKED BY: GEORGE LEE			

SHEET NO.

F2