#106-TOREORE
542 SQ.FT.

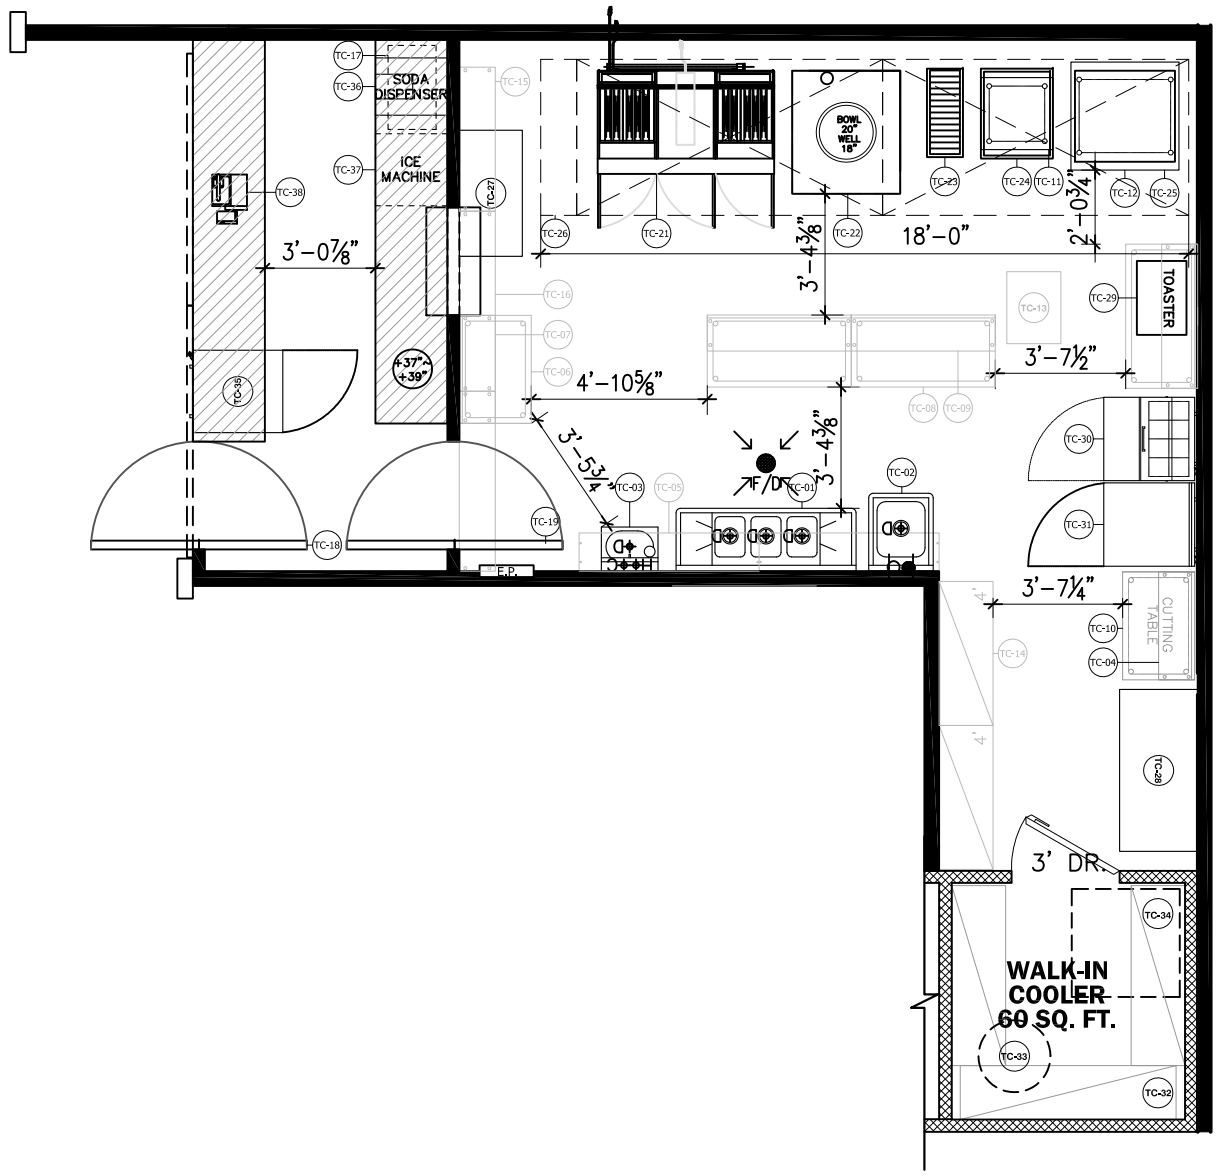

	EQUIP. NO.	QTY.	DESCRIPTION
TOREORE (170)	TC-01	1	3-Comp Sink
		1	Faucet
		1	Spray Unit
		4	Lever Drain
	TC-02	1	1-Comp Sink
		1	Faucet
	TC-03	1	Hand Sink with Faucet
	TC-04	1	Tab Lock Shelves
	TC-05	1	Tab Lock Shelves
	TC-06	1	Work Table/SS Leg & Shelf
	TC-07	1	Overshelves for Work Table
		1	S/S Post 18" Height
		1	S/S Post 30" Height
		1	Pot & Ladle Racks Work Table
		1	Mounting Plate
		6	S/S Pot Hooks
	TC-08	3	Work Table/SS Leg & Shelf
	TC-09	3	Overshelves for Work Table
		3	S/S Post 18" Height
		3	S/S Post 30" Height
		3	Pot & Ladle Racks Work Table
		3	Mounting Plate
		18	S/S Pot Hooks
	TC-10	1	Boning Table
	TC-11	1	Equipment Stand for Griddle
	TC-12	1	Equipment Stand for Oven
	TC-13	1	Utility Cart
	TC-14	2	Wire Shelves
	TC-15	1	Wire Wall Shelves
	TC-16	2	Wire Wall Shelves
	TC-17	1	Flex Rack System
	TC-21	2	
		2	
		2	
		1	
		1	
	TC-22	1	3 Comp / Wok
	TC-23	1	Char Broiler
	TC-24	1	Griddle
	TC-25	1	Convection Oven
	TC-26	1	Hood & Motor Fans
	TC-27	1	Breading & Battering Table
	TC-28	1	Vacumm Tumbler
	TC-29	1	Toaster
	TC-30	1	Salad Unit
	TC-31	1	Undercounter Freezer
	TC-32	1	Walk-in Cooler
	TC-33	1	Condensing Unit
	TC-34	1	Hot Water/Heater
	TC-35	1	Undercounter Cooler
	TC-36	1	Soda Dispensor
	TC-37	1	Ice Machine
	TC-38	1	Cash Register

PROJECT NO.
20080915_FT_6

KEY PLAN

GENERAL NOTES
THIS MAY CHANGE AS FINALIZING TENANT SHOP LAYOUT

Copyright 2007 by H MART COMPANIES,INC. / Asset Management Dept, 300 Chubb Ave.,Lyndhurst, NJ 07071 Tel.201-507-9500 Fax.201-507-9563

NO.	DATE	REVISIONS	DWN BY	DRFT'G	ENG'G

REVIEWED & APPROVED BY :
H MART STORE MANAGER :
X
DATE :

REVIEWED & APPROVED BY :
ASSET MANAGEMENT DIRECTOR : GEORGE LEE
X
DATE :

REVIEWED & APPROVED BY :
H MART GENERAL MANAGER :
X
DATE :

H MART

Super H Mart - Burlington , MA
3 Old Concord RD, Burlington, MA 01803 TEL : 201.507.8900

DRAWING TITLE
FOOD COURT TENANT_6_TOREORE

DRAWN BY: SI YOUN KIM	SIZE	DATE PLOTTED	PLOT NUMBER	SHEET NO.
DATE: SEPTEMBER 15, 2008	17" x 22"	SEPTEMBER 15, 2008		F6
SCALE: 3/16"=1'-0"				
CAD FILE:	PROJECT NO.	20080915_FT_6		
REF FILE:				
CHECKED BY: GEORGE LEE				