#103-KOREAN
484 SQ.FT.

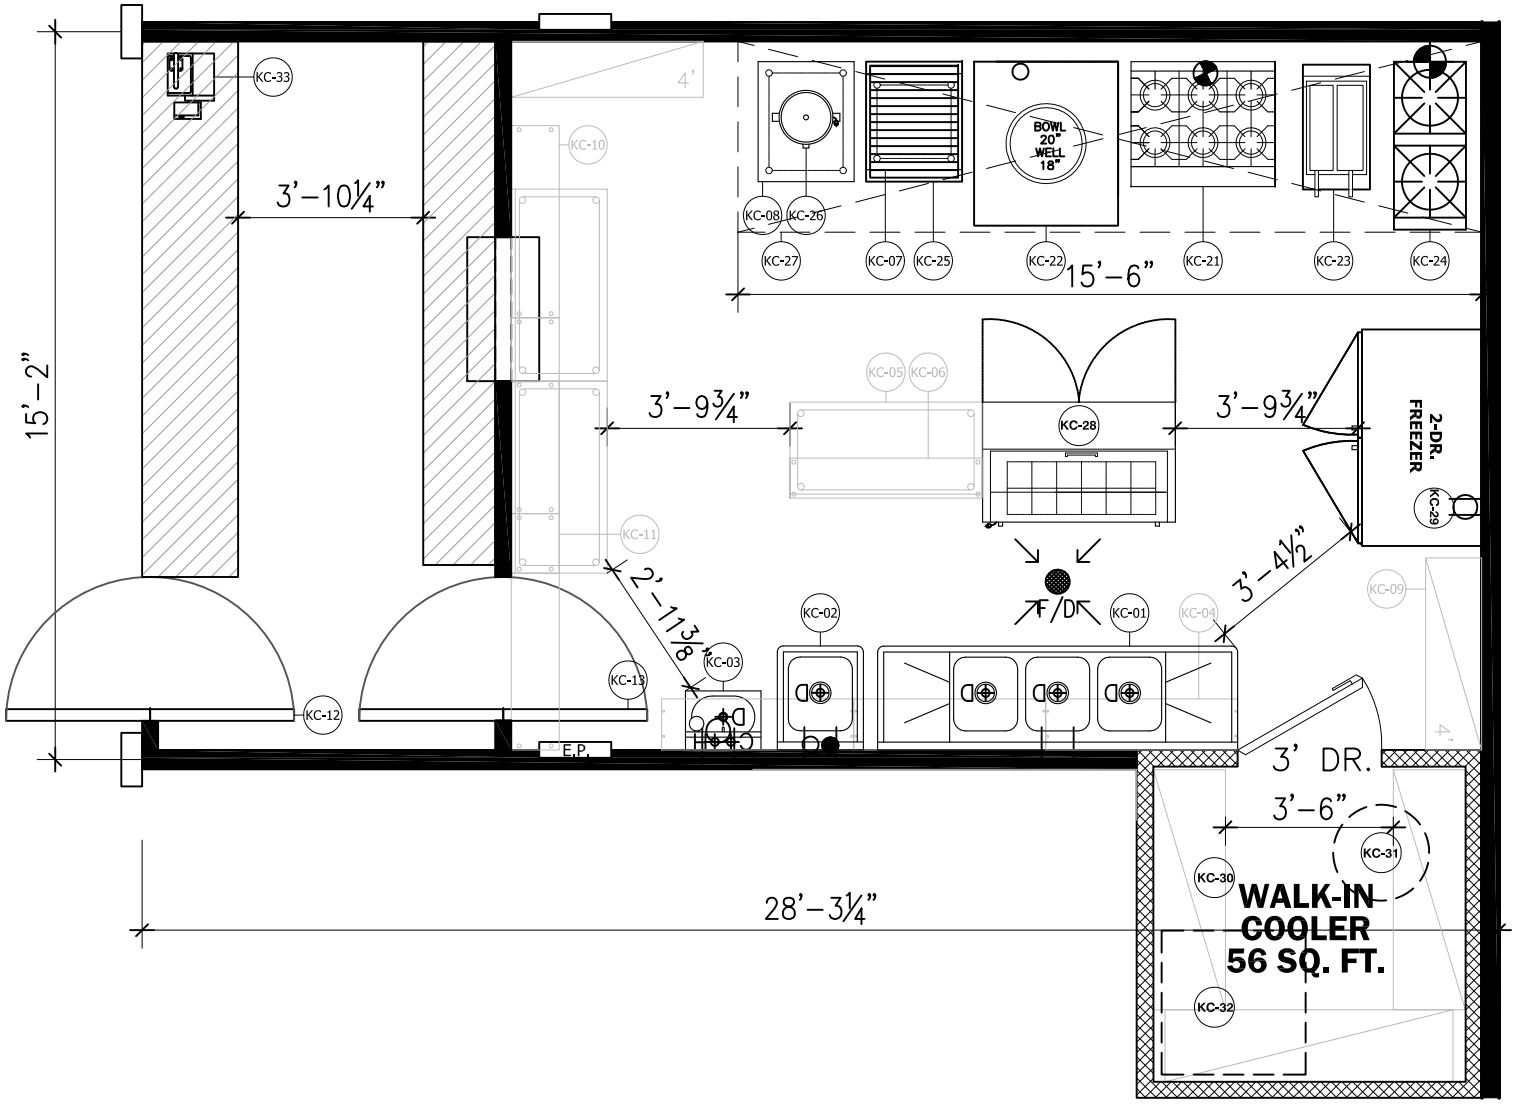

	EQUIP. NO.	QTY.	DESCRIPTION
KOREAN (103)	KC-01	1	3-Comp Sink
		1	Faucet
		1	Spray Unit
		4	Lever Drain
	KC-02	1	1-Comp Sink
		1	Faucet
	KC-03	1	Hand Sink with Faucet
	KC-07	1	Equipment Stand for Griddle
	KC-08	1	Equipment Stand for Rice Cooker
	KC-21	1	6 Burner Range
	KC-22	1	3 Comp / Wok
	KC-23	1	Fryer
	KC-24	1	2 Stock pot
	KC-25	1	Griddle
	KC-26	1	Rice Cooker
	KC-27	1	Hood & Motor Fans
	KC-28	1	Sandwich Unit
	KC-29	1	Solid Door Freezers
	KC-30	1	Walk-in Cooler
	KC-31	1	Condensing Unit
	KC-32	1	Hot Water/Heater
	KC-33	1	Cash Register

PROJECT NO.

20080915_FT_3

KEY PLAN

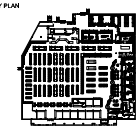

GENERAL NOTES

THIS MAY CHANGE AS FINALIZING TENANT SHOP LAYOUT

Copyright 2007 by H MART COMPANIES,INC./ Asset Management Dept, 300 Chubb Ave.,Lyndhurst, NJ 07071 Tel.201-507-9900 Fax.201-507-9903

NO.	DATE	REVISIONS	DWN BY	DRFT'D	ENG'D

REVIEWED & APPROVED BY :

H MART STORE MANAGER :

X

DATE :

REVIEWED & APPROVED BY :

ASSET MANAGEMENT DIRECTOR : GEORGE LEE

X

DATE :

REVIEWED & APPROVED BY :

H MART GENERAL MANAGER :

X

DATE :

MART

DRAWN BY: SI YOUN KIM
DATE: SEPTEMBER 15, 2008
SCALE: 1/4"=1'-0"
CAD FILE:
REF FILE:
CHECKED BY: GEORGE LEE

SIZE	DATE PLOTTED	PLOT NUMBER	SHEET NO.
17 x 44"	SEPTEMBER 15, 2008		F3

PROJECT NO. 20080915_FT_3

Super H Mart - Burlington , MA

3 Old Concord RD, Burlington, MA 01803 TEL : 201.507.9900

DRAWING TITLE

FOOD COURT TENANT_3_KOREAN