#105-RICE POP
265 SQ.FT.

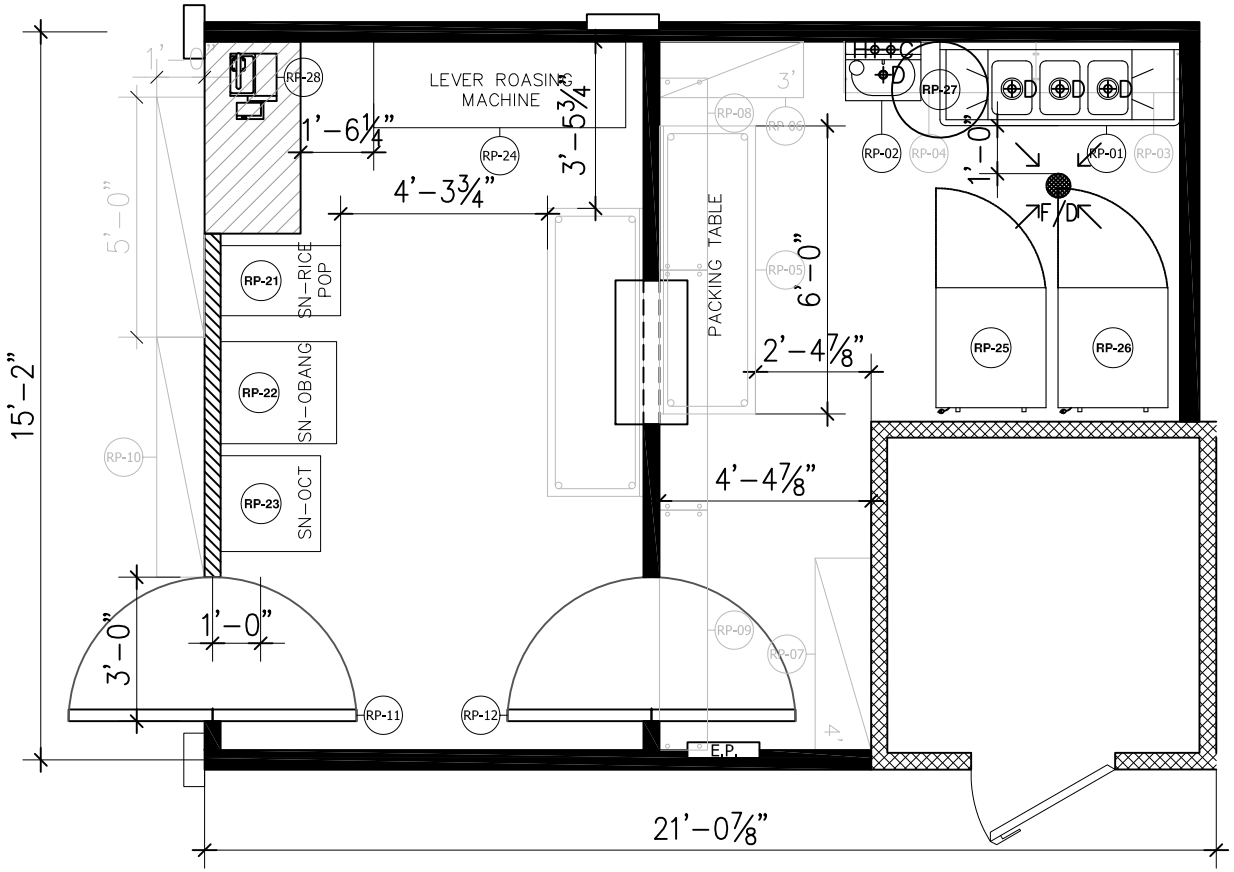

	EQUIP. NO.	QTY.	DESCRIPTION
RICE POP (105)	RP-01	1	3-Comp Sink
		1	Faucet
		1	Spray Unit
		4	Lever Drain
	RP-02	1	Hand Sink with Faucet
	RP-21	1	Pop Rice Machine
	RP-22	1	Obang Pan Cake Machine
	RP-23	1	Octopus Roasting Machine
	RP-24	1	Lever Roasting Machine
	RP-25	1	Solid Door Coolers
	RP-26	1	Solid Door Freezers
	RP-27	1	Hot Water/Heater
	RP-28	1	Cash Register

PROJECT NO.

20080915_FT_5

KEY PLAN

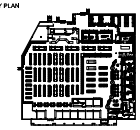

GENERAL NOTES

THIS MAY CHANGE AS FINALIZING TENANT SHOP LAYOUT

Copyright 2007 by H MART COMPANIES,INC./ Asset Management Dept, 300 Chubb Ave.,Lyndhurst, NJ 07071 Tel.201-507-9900 Fax.201-507-9903

NO.	DATE	REVISIONS	DWN BY	DRFT'D	ENG'D

REVIEWED & APPROVED BY :

H MART STORE MANAGER :

X

DATE :

REVIEWED & APPROVED BY :

ASSET MANAGEMENT DIRECTOR : GEORGE LEE

X

DATE :

REVIEWED & APPROVED BY :

H MART GENERAL MANAGER :

X

DATE :

H MART

DRAWN BY: SI YOUN KIM
DATE: SEPTEMBER 15, 2008
SCALE: 1/4"=1'-0"
CAD FILE: ————
REF FILE:
CHECKED BY: GEORGE LEE

SIZE	DATE PLOTTED	PLOT NUMBER	SHEET NO.
17" x 34"	SEPTEMBER 15, 2008		F5

PROJECT NO. 20080915_FT_5

Super H Mart - Burlington , MA

3 Old Concord RD, Burlington, MA 01803 TEL : 201.507.9900

DRAWING TITLE

FOOD COURT TENANT_5_RICE POP